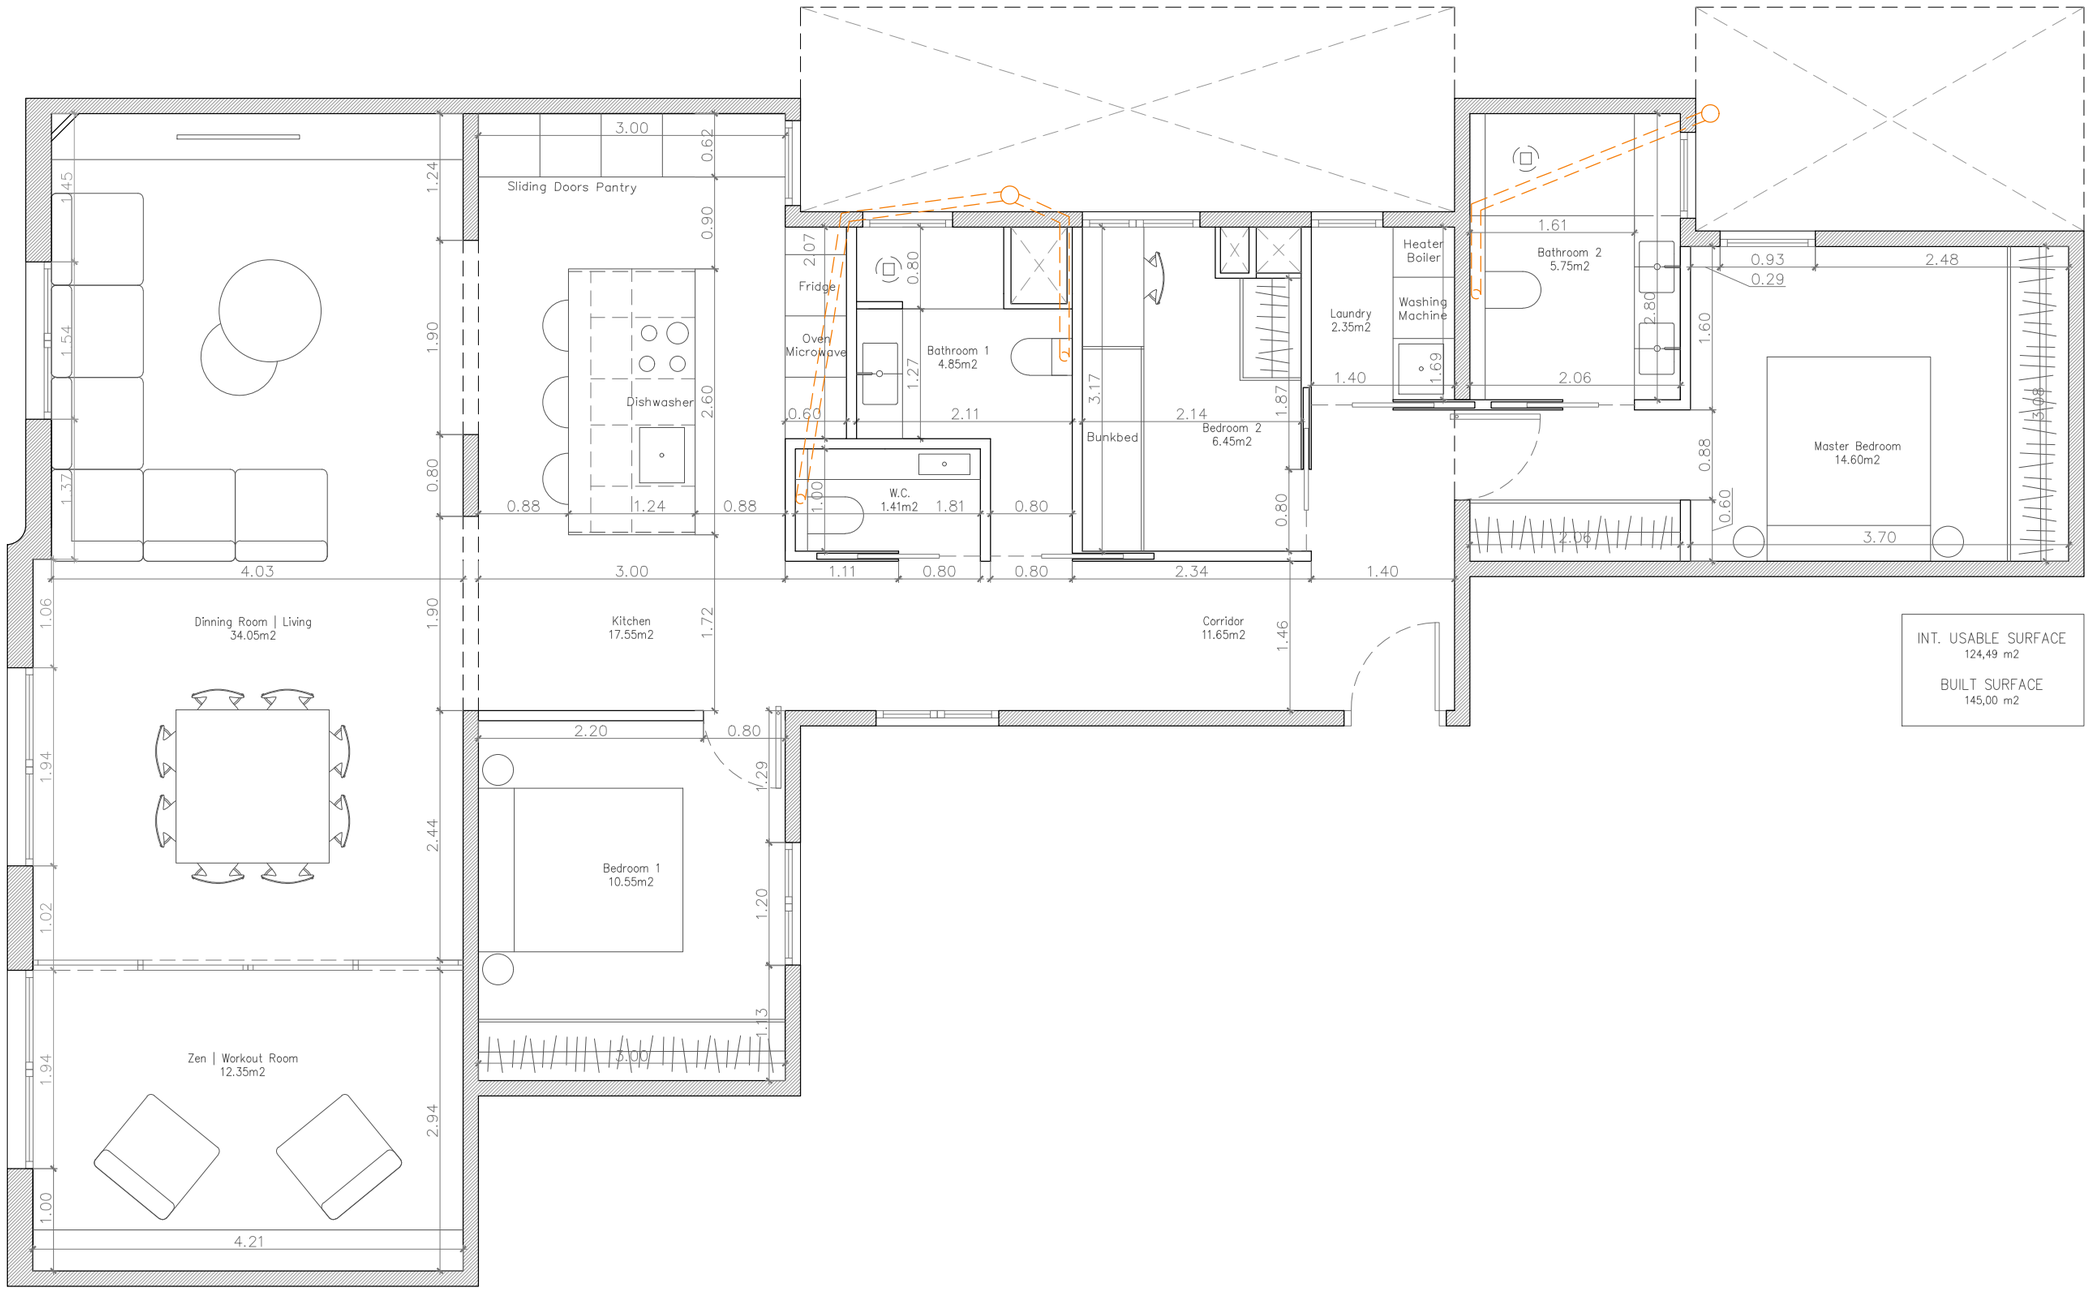


INT. USABLE SURFACE
124,49 m2

BUILT SURFACE
145,00 m2

REFURBISHMENT PROJECT:

Carrer de Rossello 48–50,
3r 3a 08029 Barcelona

CLIENTS:

WRIGHT STRATEGIC ENTERPRISES, S.L.

ARCHITECTS:

Jordi Ribas Chaparro

Noelia de la Red de la Cova

E. 1:60

ALL AROUND LAB

11 PROPOSAL PLAN V11